




PROJECT
Native Front Yard, Zone 5b

SCALE
1" = 8'-0"

DATE
2026-10-19

PLANT SCHEDULE

KEY	QTY	COMMON & BOTANICAL	SIZE AT MATURITY
A	1	Allegheny Serviceberry <i>Amelanchier laevis</i>	300"H x 240"W
B	5	False indigo <i>Amorpha canescens</i>	36"H x 30"W
C	1	Gro-Low Fragrant Sumac 'Gro-Low' <i>Rhus aromatica 'Gro-Low'</i>	24"H x 84"W
D	3	Carolina Rose <i>Rosa carolina</i>	60"H x 60"W
E	8	Canadian Columbine <i>Aquilegia canadensis</i>	36"H x 18"W
F	38	Butterfly Milkweed <i>Asclepias tuberosa</i>	24"H x 18"W
G	14	Pale Purple Coneflower <i>Echinacea pallida</i>	36"H x 18"W
H	24	Scarlett Strawberry <i>Fragaria virginiana</i>	9"H x 24"W
I	10	Meadow Blazing Star <i>Liatris ligulistylis</i>	36"H x 24"W
J	5	Appalachian Bergamot <i>Monarda fistulosa</i>	48"H x 36"W
K	13	Deam's Phlox <i>Phlox pilosa</i>	24"H x 18"W
L	18	Common Goldenrod <i>Solidago nemoralis</i>	24"H x 24"W
M	20	Aromatic Aster <i>Symphyotrichum oblongifolium</i>	36"H x 36"W
N	5	Culver's Root <i>Veronicastrum virginicum</i>	84"H x 48"W
O	10	Common Golden Alexander <i>Zizia aurea</i>	24"H x 24"W
P	65	Oak Sedge <i>Carex pensylvanica</i>	8"H x 12"W
Q	13	Little Bluestem <i>Schizachyrium scoparium</i>	48"H x 36"W
R	19	Prairie Dropseed <i>Sporobolus heterolepis</i>	36"H x 36"W
S	58	Field Pussytoes <i>Antennaria neglecta</i>	12"H x 12"W

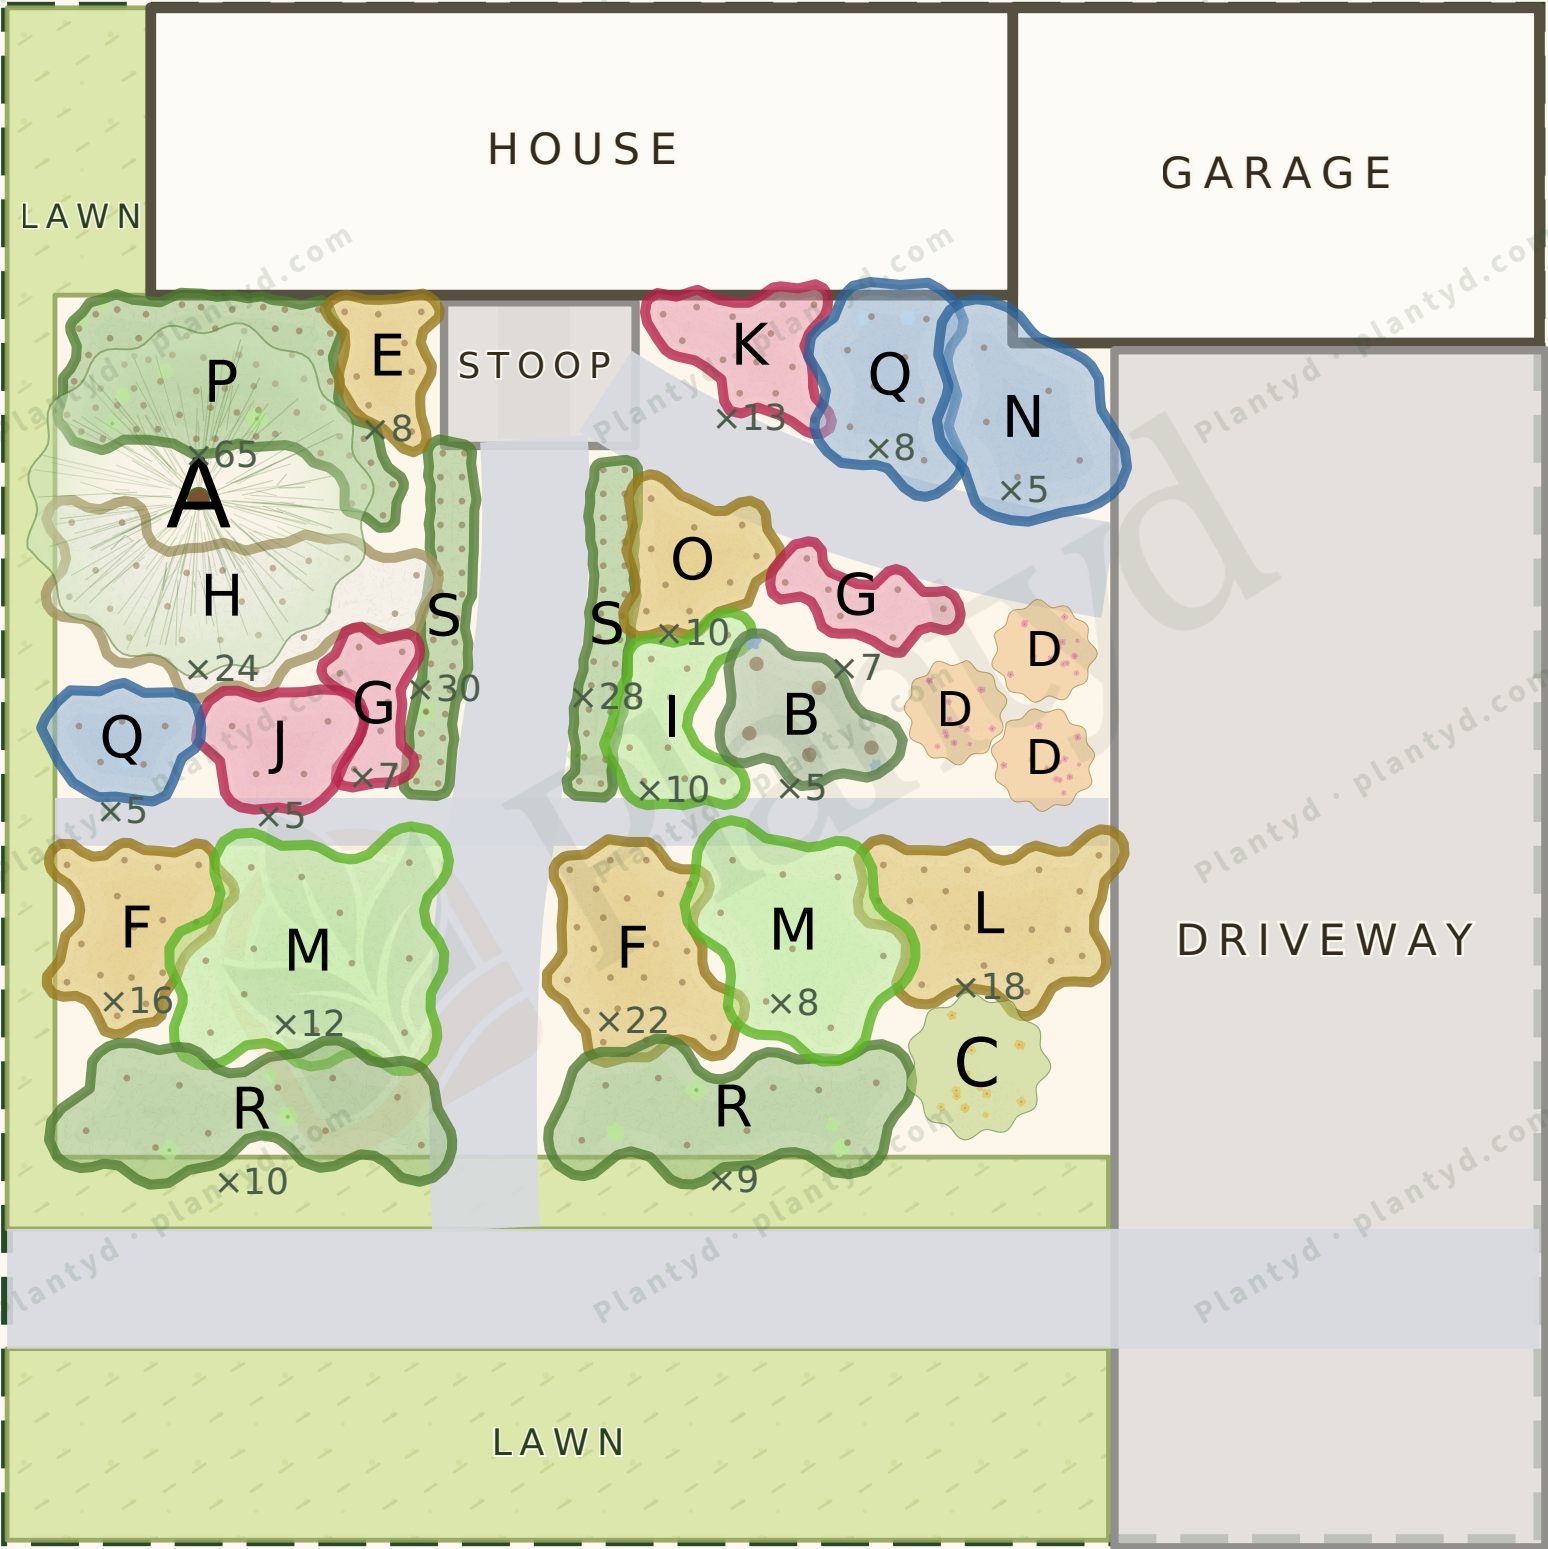

SCALE 1" = 8'-0"

0 8 16 24 32 40 ft

