




PROJECT
Four-Season Fence Border, Zone 6b

SCALE
1" = 8'-0"

DATE
2026-10-19

PLANT SCHEDULE

KEY	QTY	COMMON & BOTANICAL	SIZE AT MATURITY
A	4	Boxwood 'Green Velvet' <i>Buxus</i>	36"H x 36"W
B	6	Arctic Fire Red Twig Dogwood 'Farrow' <i>Cornus sericea</i> 'Farrow'	48"H x 48"W
C	3	Witch Hazel 'Little Suzie' <i>Hamamelis virginiana</i>	60"H x 60"W
D	4	Color Guard Adam's Needle 'Color Guard' <i>Yucca filamentosa</i> 'Color Guard'	18"H x 24"W
E	6	Allium Millenium 'Millenium' <i>Allium</i> 'Millenium'	18"H x 15"W
F	10	Arkansas Amsonia <i>Amsonia hubrichtii</i>	36"H x 36"W
G	40	Common Snowdrop <i>Galanthus nivalis</i>	10"H x 6"W
H	5	Siberian Flag <i>Iris sibirica</i>	48"H x 36"W
I	50	Dutch Master Daffodil 'Dutch Master' <i>Narcissus</i> 'Dutch Master'	12"H x 16"W
J	10	Catmint 'Walker's Low' <i>Nepeta x faassenii</i>	30"H x 36"W
K	11	Russian Sage <i>Perovskia atriplicifolia</i>	36"H x 36"W
L	5	Aromatic Aster <i>Symphyotrichum oblongifolium</i>	36"H x 36"W
M	10	Panicum Northwind 'Northwind' <i>Panicum virgatum</i> 'Northwind'	60"H x 30"W
N	5	Prairie Dropseed <i>Sporobolus heterolepis</i>	36"H x 36"W

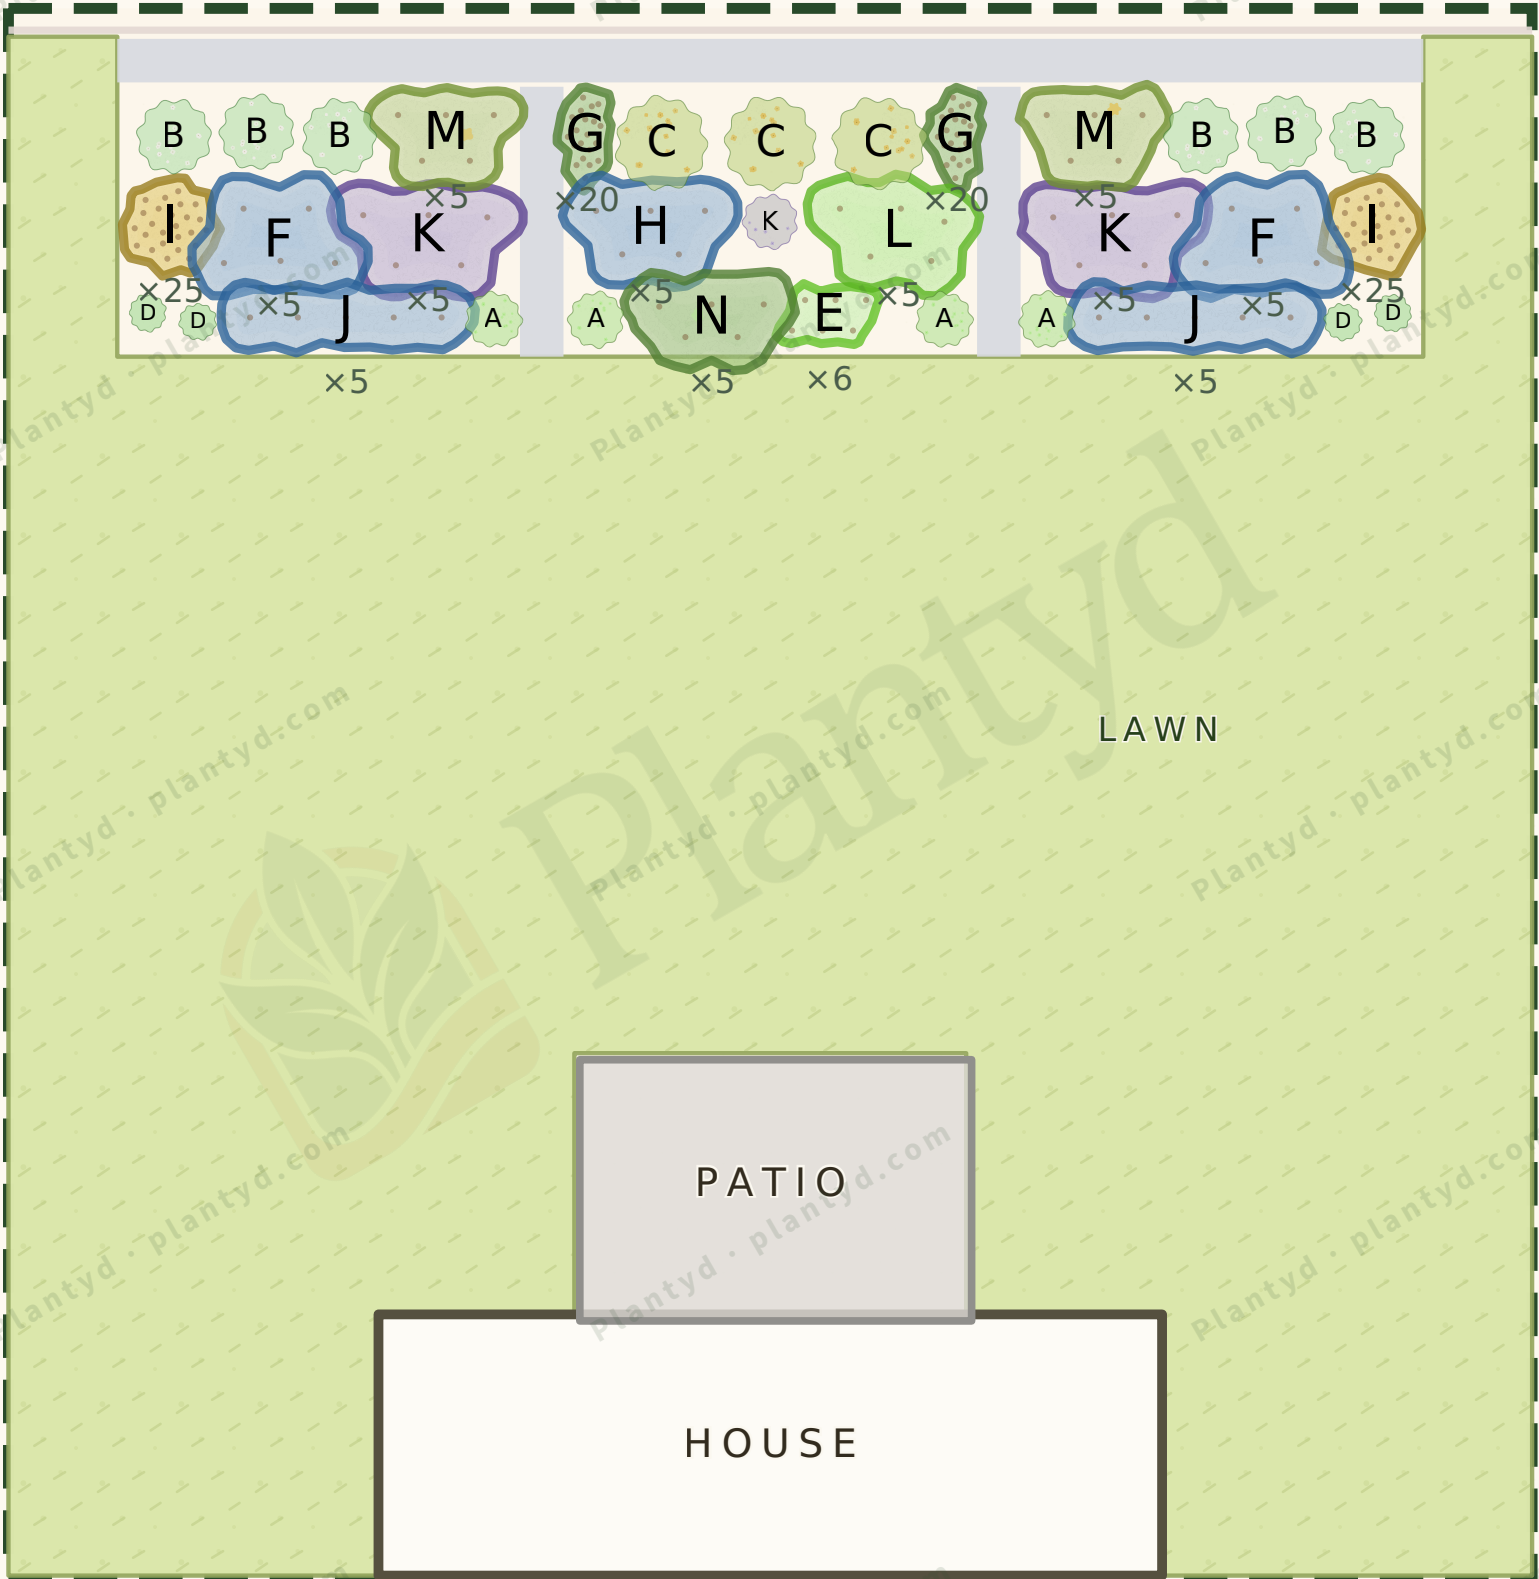

LAWN

PATIO

HOUSE

SCALE 1" = 8'-0"

0 8 16 24 32 40 ft

