




PROJECT
Prairie Meadow Backyard, Zone 5b

SCALE
1" = 10'-0"

DATE
2026-10-19

PLANT SCHEDULE

KEY	QTY	COMMON & BOTANICAL	SIZE AT MATURITY
A	30	Butterfly Milkweed <i>Asclepias tuberosa</i>	24"H × 18"W
B	6	False Indigo <i>Baptisia lactea</i>	72"H × 36"W
C	42	Pale Purple Coneflower <i>Echinacea pallida</i>	36"H × 18"W
D	6	Beargrass <i>Eryngium yuccifolium</i>	72"H × 72"W
E	42	Rough Blazing-star <i>Liatris aspera</i>	60"H × 18"W
F	42	Appalachian Bergamot <i>Monarda fistulosa</i>	48"H × 36"W
G	42	Smooth Aster <i>Symphyotrichum laeve</i>	48"H × 24"W
H	42	Common Golden Alexander <i>Zizia aurea</i>	24"H × 24"W
I	192	Prairie Dropseed <i>Sporobolus heterolepis</i>	36"H × 36"W

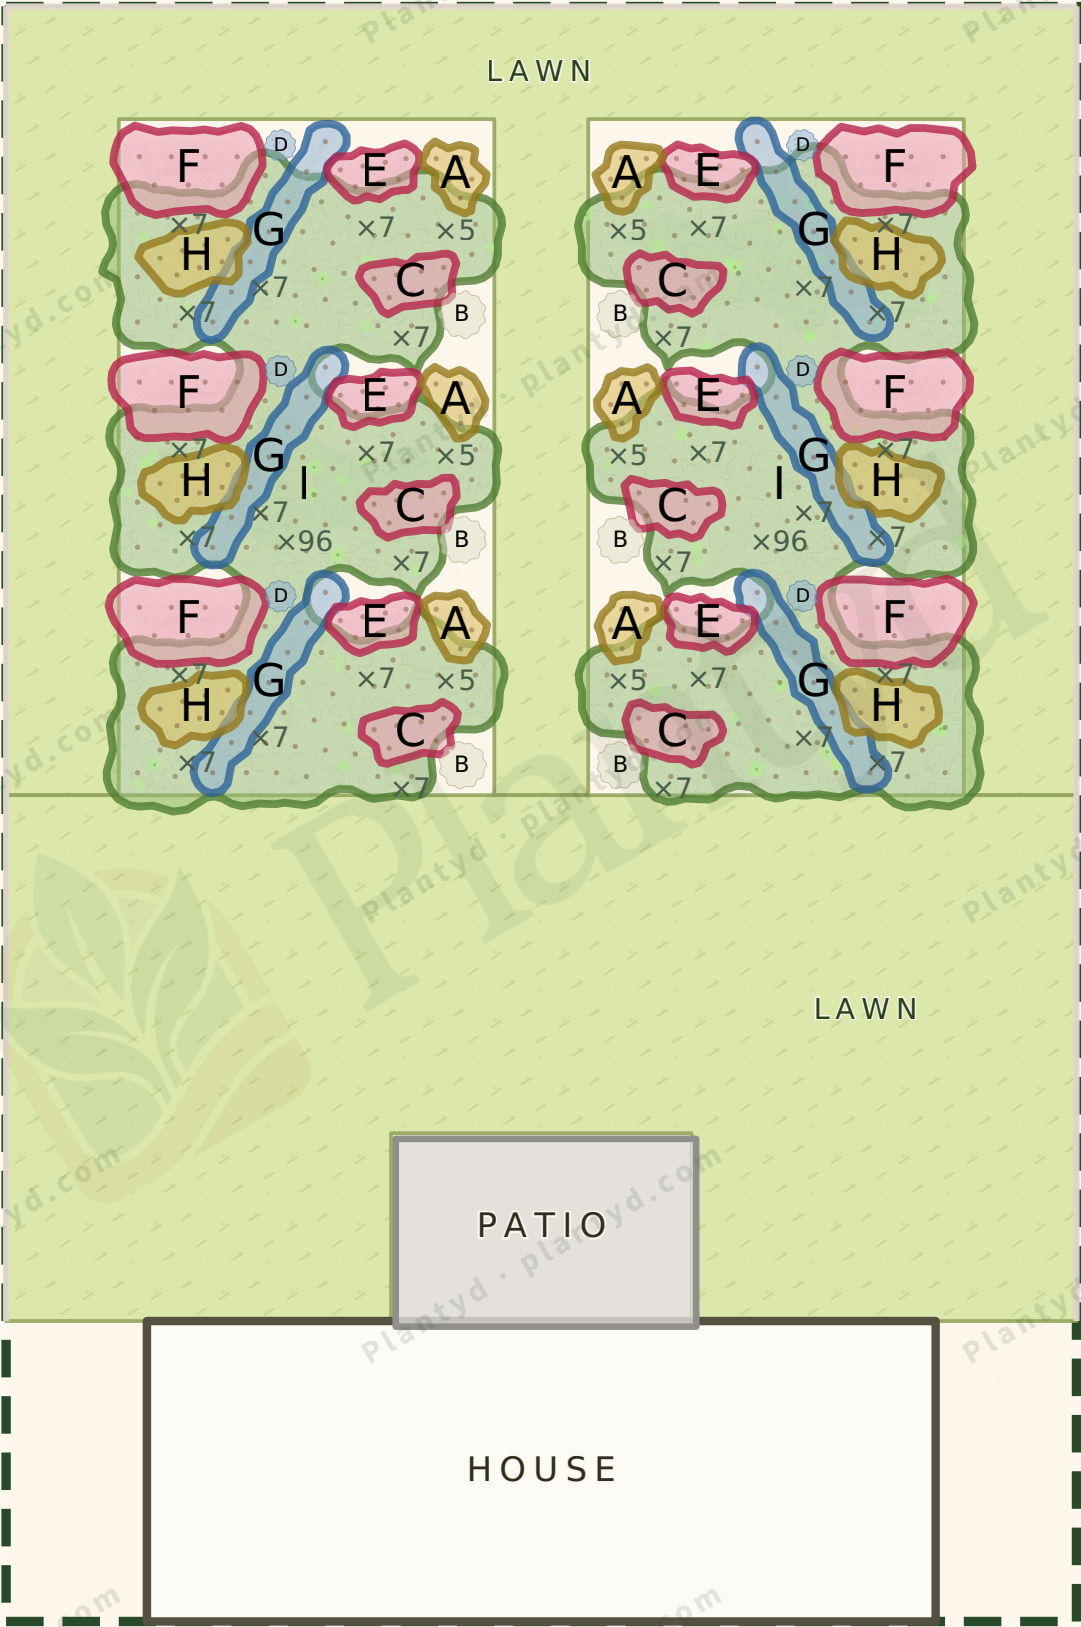



PROJECT
Prairie Meadow Backyard, Zone 5b

SCALE
1" = 4'-0"

DATE
2026-10-19

PLANT SCHEDULE

KEY	QTY	COMMON & BOTANICAL	SIZE AT MATURITY
A	5	Butterfly Milkweed <i>Asclepias tuberosa</i>	24"H × 18"W
B	1	False Indigo <i>Baptisia lactea</i>	72"H × 36"W
C	7	Pale Purple Coneflower <i>Echinacea pallida</i>	36"H × 18"W
D	1	Beargrass <i>Eryngium yuccifolium</i>	72"H × 72"W
E	7	Rough Blazing-star <i>Liatis aspera</i>	60"H × 18"W
F	7	Appalachian Bergamot <i>Monarda fistulosa</i>	48"H × 36"W
G	7	Smooth Aster <i>Symphyotrichum laeve</i>	48"H × 24"W
H	7	Common Golden Alexander <i>Zizia aurea</i>	24"H × 24"W
I	32	Prairie Dropseed <i>Sporobolus heterolepis</i>	36"H × 36"W

LAWN

x7

H

G

x7

x5

C

B

x7

x32

x7

x7

SCALE 1" = 4'-0"

0 4 8 12 16 20 ft

