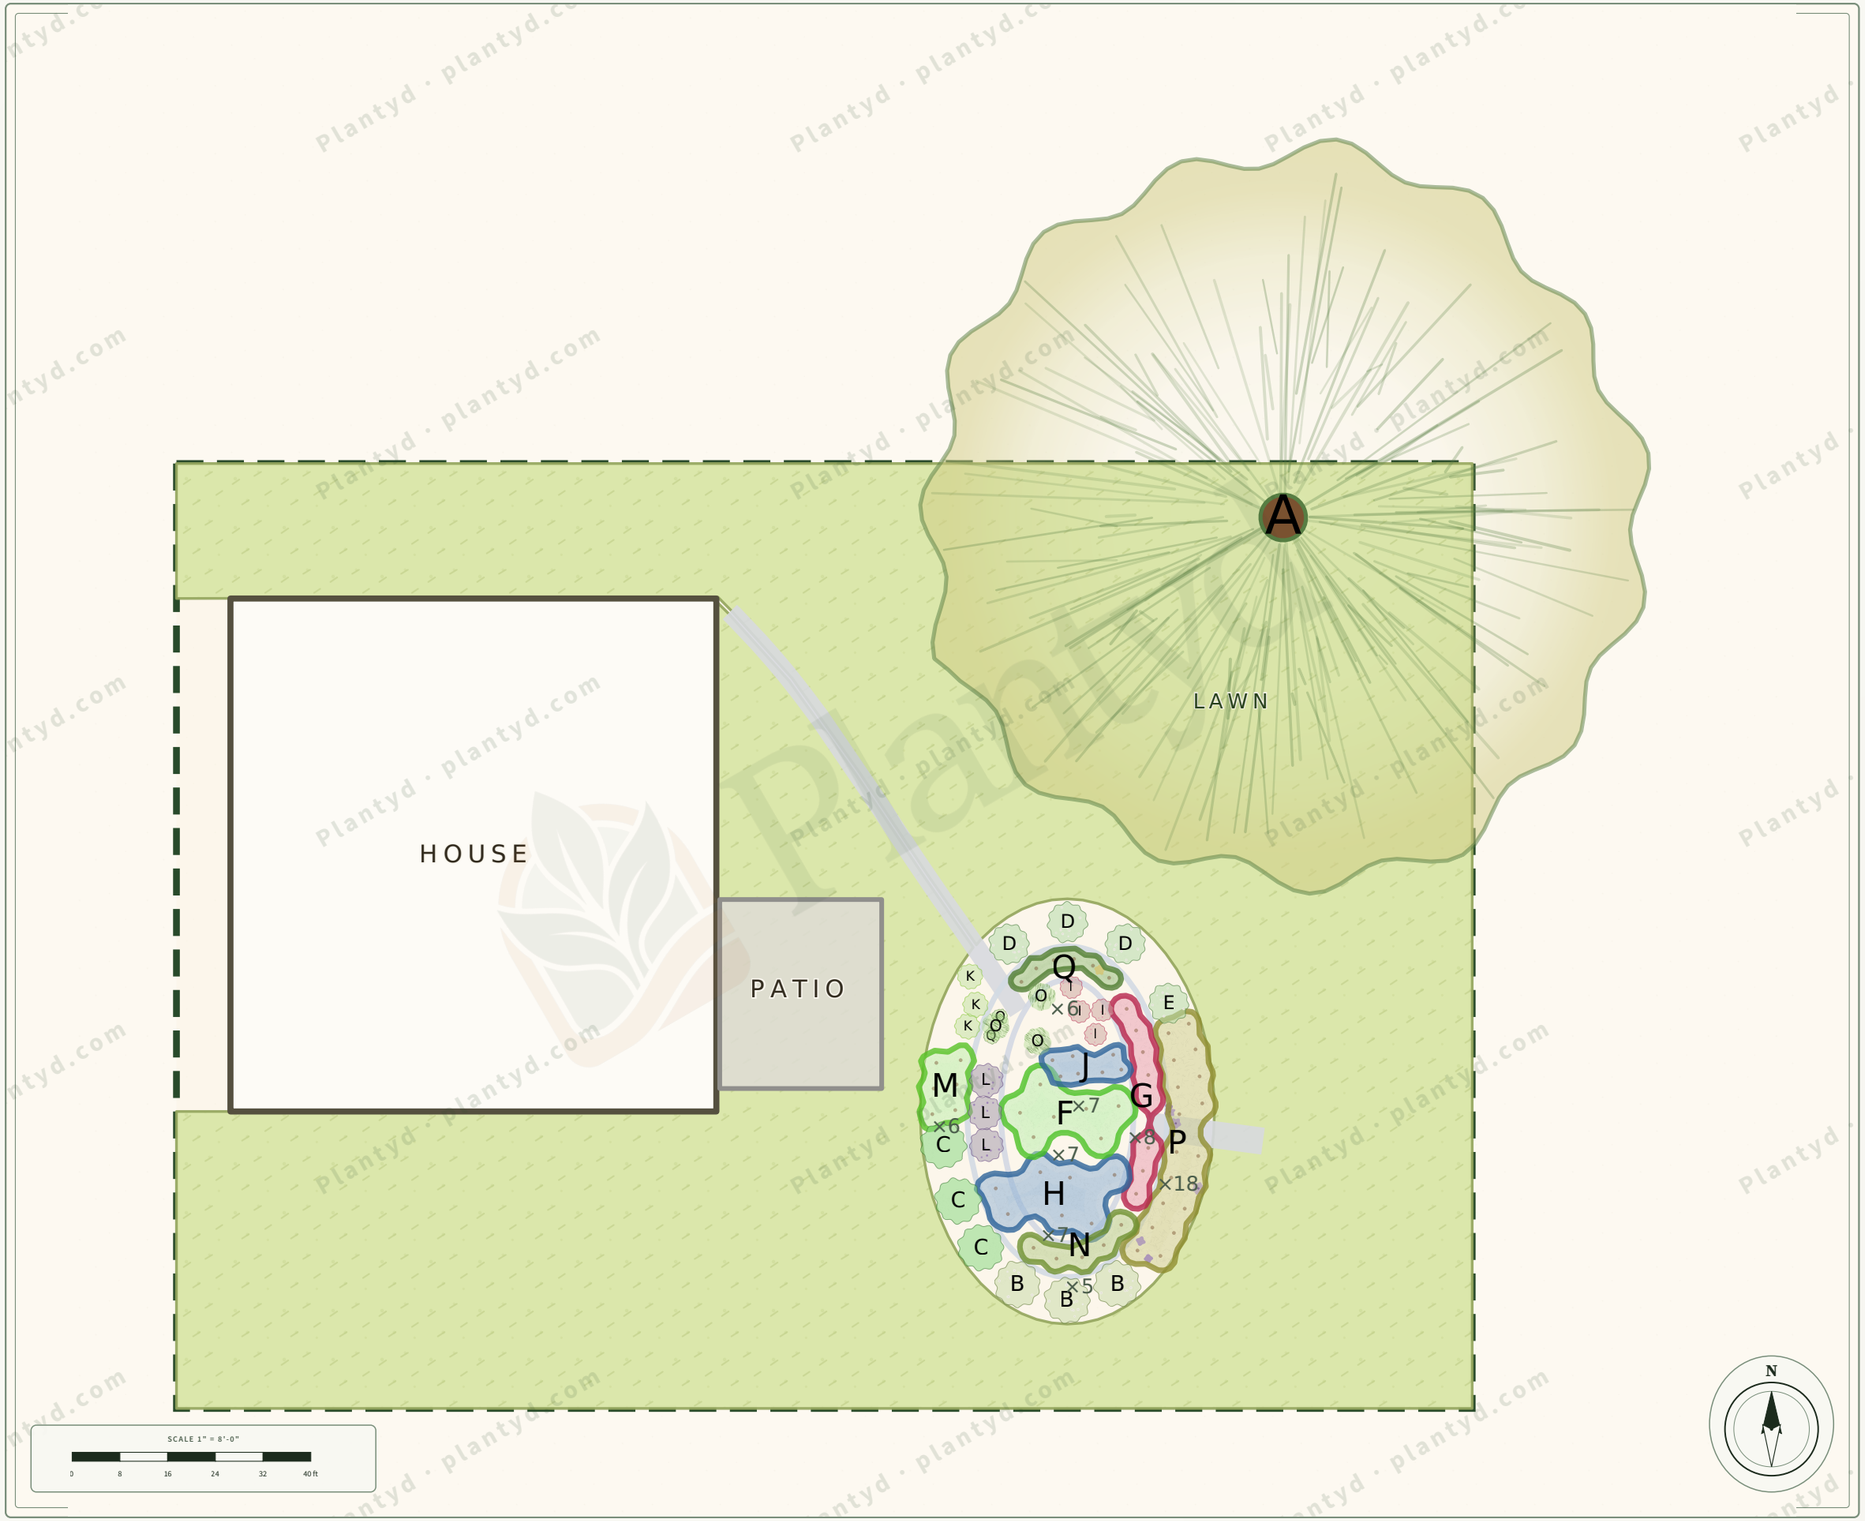

Plantyd

PROJECT

Downspout Rain Garden, Zone 7a

SCALE

1" = 8'-0"

DATE

2026-10-19

PLANT SCHEDULE

KEY	QTY	COMMON & BOTANICAL	SIZE AT MATURITY
A	1	Swamp White Oak *Quercus bicolor*	720"H × 720"W
B	3	Hummingbird Summersweet 'Hummingbird' *Clethra alnifolia 'Hummingbird'*	36"H × 48"W
C	3	Shamrock Inkberry Holly 'Shamrock' *Ilex glabra 'Shamrock'*	48"H × 48"W
D	3	Ilex Berry Poppins 'Berry Poppins®' *Ilex verticillata 'Berry Poppins®'*	42"H × 42"W
E	1	Ilex Mr. Poppins 'Mr. Poppins®' *Ilex verticillata 'Mr. Poppins®'*	42"H × 42"W
F	7	Ice Ballet Milkweed 'Ice Ballet' *Asclepias incarnata 'Ice Ballet'*	48"H × 32"W
G	8	Gateway Joe Pye Weed 'Gateway' *Eutrochium maculatum*	60"H × 24"W
H	7	Harlequin Blueflag *Iris versicolor*	36"H × 30"W
I	4	Cardinal Flower *Lobelia cardinalis*	60"H × 24"W
J	7	Blue Cardinal Flower *Lobelia siphilitica*	48"H × 18"W
K	3	Goldsturm Coneflower 'Goldsturm' *Rudbeckia fulgida 'Goldsturm'*	30"H × 27"W
L	3	Purple Dome Aster 'Purple Dome' *Symphyotrichum novae-angliae 'Purple Dome'*	18"H × 36"W
M	6	October Skies Aster 'October Skies' *Symphyotrichum oblongifolium 'October Skies'*	24"H × 24"W
N	5	Fox Sedge *Carex vulpinoidea*	24"H × 24"W
O	3	Common Rush *Juncus effusus*	36"H × 36"W
P	18	Smoke Signal Little Bluestem 'Smoke Signal' *Schizachyrium scoparium 'Smoke Signal'*	36"H × 24"W
Q	8	Butterweed *Packera aurea*	30"H × 18"W

More free landscape design plans at plantyd.com/plans