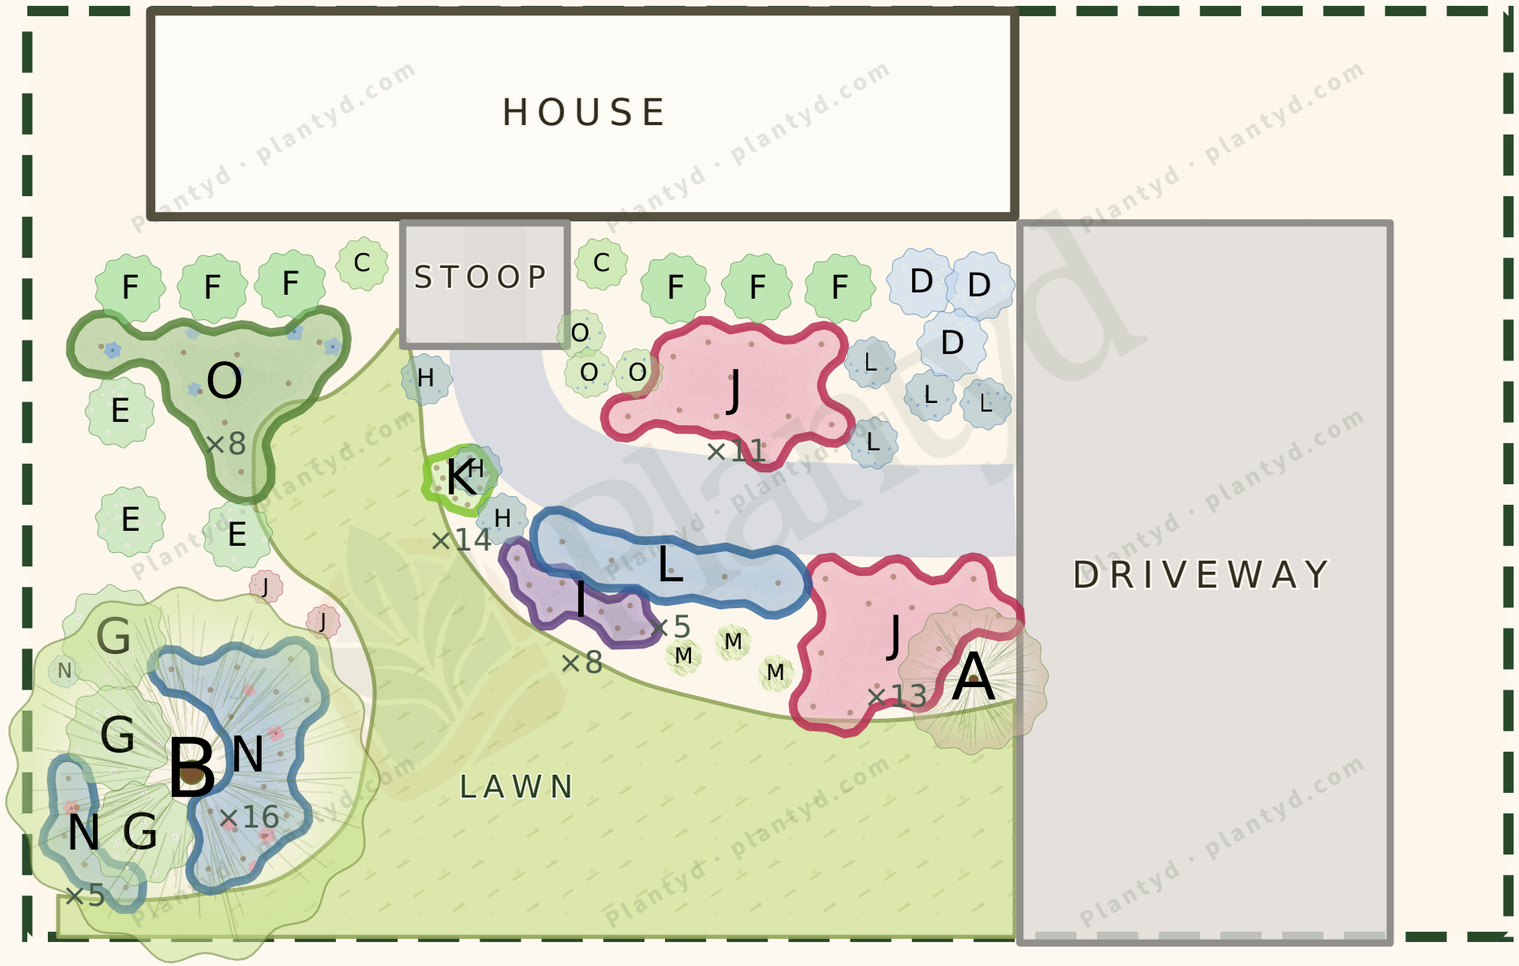

Plantyd

PROJECT

Ranch Front Yard, Zone 7a

SCALE
1" = 8'-0"

DATE
2026-10-29

PLANT SCHEDULE

KEY	QTY	COMMON & BOTANICAL	SIZE AT MATURITY
A	1	Canadian Serviceberry *Amelanchier canadensis*	300"H × 240"W
B	1	American Fringetree *Chionanthus virginicus*	360"H × 240"W
C	2	Green Mountain Boxwood 'Green Mountain' *Buxus 'Green Mountain'*	60"H × 36"W
D	3	Coastal Witch-alder *Fothergilla gardenii*	36"H × 48"W
E	3	Sikes Dwarf Hydrangea 'Sikes Dwarf' *Hydrangea quercifolia 'Sikes Dwarf'*	48"H × 48"W
F	6	Shamrock Inkberry Holly 'Shamrock' *Ilex glabra 'Shamrock'*	48"H × 48"W
G	3	Henry's Garnet Virginia Sweetspire 'Henry' *Itea virginica 'Henry's Garnet'*	48"H × 72"W
H	3	Arkansas Amsonia *Amsonia hubrichtii*	36"H × 36"W
I	8	PowWow Wild Berry Coneflower 'PowWow Wild Berry' *Echinacea purpurea 'PowWow Wild Berry'*	18"H × 18"W
J	26	Geranium Rozanne 'Rozanne' *Geranium 'Rozanne'*	20"H × 24"W
K	14	Mount Hood Daffodil 'Mount Hood' *Narcissus 'Mount Hood'*	10"H × 8"W
L	9	Catmint 'Walker's Low' *Nepeta x faassenii*	30"H × 36"W
M	3	Shenandoah Reed Switch Grass 'Shenandoah' *Panicum virgatum 'Shenandoah'*	36"H × 32"W
N	22	Allegheny Spurge *Pachysandra procumbens*	12"H × 24"W
O	11	Creeping Phlox *Phlox subulata*	6"H × 36"W

Plantyd · plantyd.com