



PROJECT

Woodland Edge Wildlife Border, Zone 7a

SCALE 1" = 10'-0"

DATE 2026-10-29


PLANT SCHEDULE

KEY	QTY	COMMON & BOTANICAL	SIZE AT MATURITY
A	1	Allegheny Serviceberry <i>Amelanchier laevis</i>	300"H x 240"W
B	1	Appalachian Spring Flowering Dogwood 'Appalachian Spring' <i>Cornus florida</i> 'Appalachian Spring'	240"H x 240"W
C	1	American Beech <i>Fagus grandifolia</i>	960"H x 960"W
D	1	Tulip Tree <i>Liriodendron tulipifera</i>	1440"H x 720"W
E	1	American White Oak <i>Quercus alba</i>	1620"H x 960"W
F	7	'Crystalina' Summersweet Clethra 'Crystalina' <i>Clethra alnifolia</i>	36"H x 60"W
G	3	Appalachian Tea <i>Ilex glabra</i>	120"H x 96"W
H	3	Winter Red Winterberry 'Winter Red' <i>Ilex verticillata</i>	96"H x 96"W
I	1	Southern Gentleman Winterberry 'Southern Gentleman' <i>Ilex verticillata</i> 'Southern Gentleman'	84"H x 72"W
J	3	Jersey Blueberry 'Jersey' <i>Vaccinium corymbosum</i> 'Jersey'	84"H x 84"W
K	3	Arrow-wood Viburnum <i>Viburnum dentatum</i>	120"H x 120"W
L	24	Coneflower <i>Echinacea purpurea</i>	48"H x 24"W
M	22	White Heart-leaved Aster <i>Eurybia divaricata</i>	36"H x 30"W
N	50	Virginia Bluebells <i>Mertensia virginica</i>	24"H x 18"W
O	30	Christmas Fern <i>Polystichum acrostichoides</i>	36"H x 36"W
P	13	Black-Eyed Susan 'Goldsturm' <i>Rudbeckia fulgida</i>	30"H x 24"W
Q	7	Fireworks Goldenrod 'Fireworks' <i>Solidago rugosa</i>	42"H x 36"W
R	10	Purple Dome Aster 'Purple Dome' <i>Symphyotrichum novae-angliae</i> 'Purple Dome'	18"H x 36"W
S	21	Little Bluestem <i>Schizachyrium scoparium</i>	48"H x 36"W

HOUSE

PATIO

LAWN

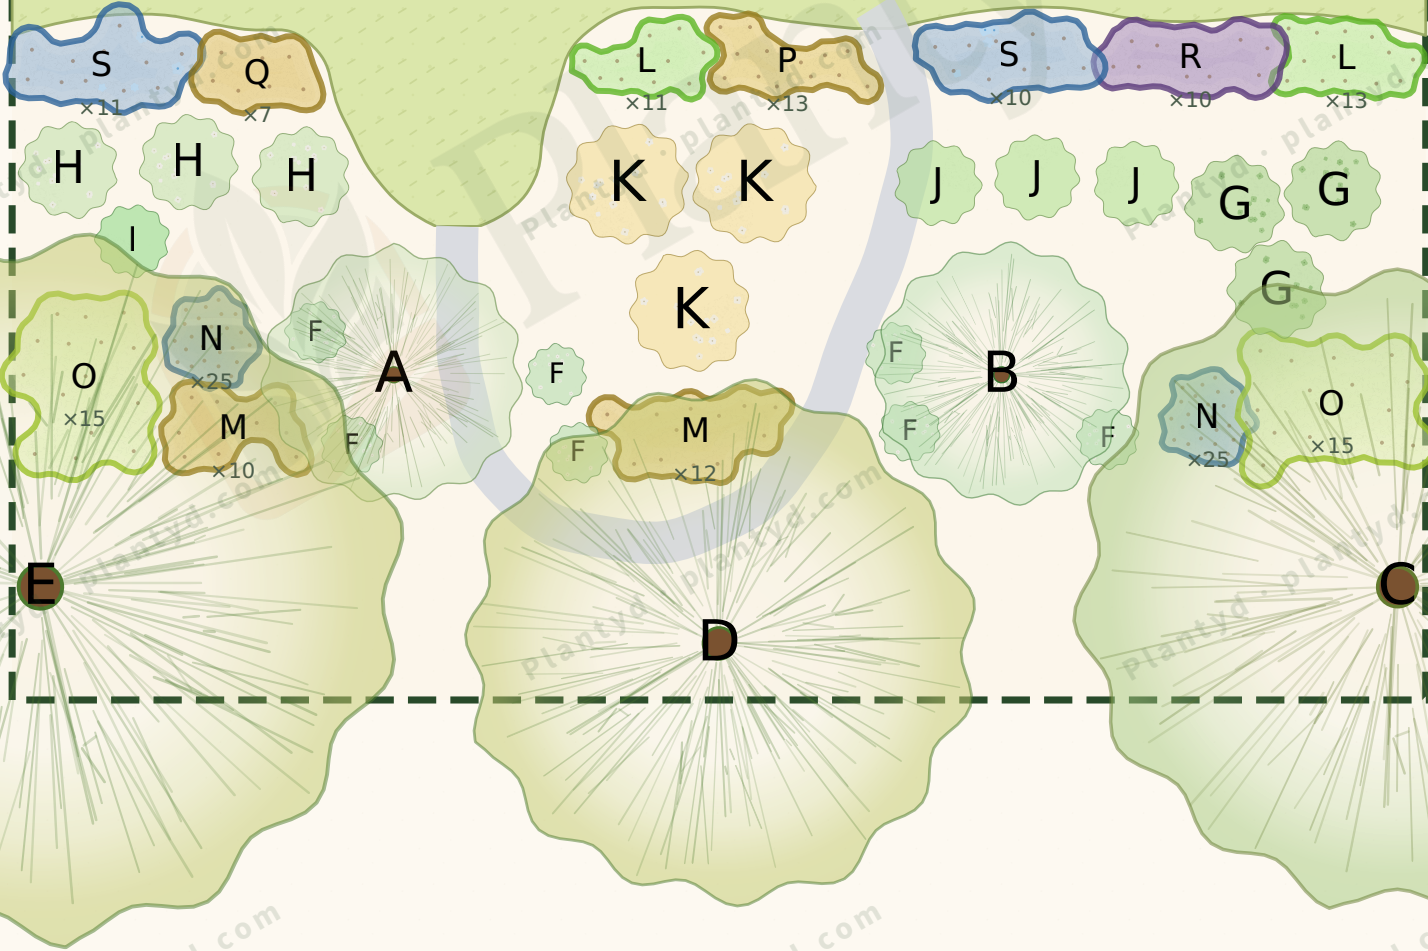

SCALE 1" = 10'-0"

